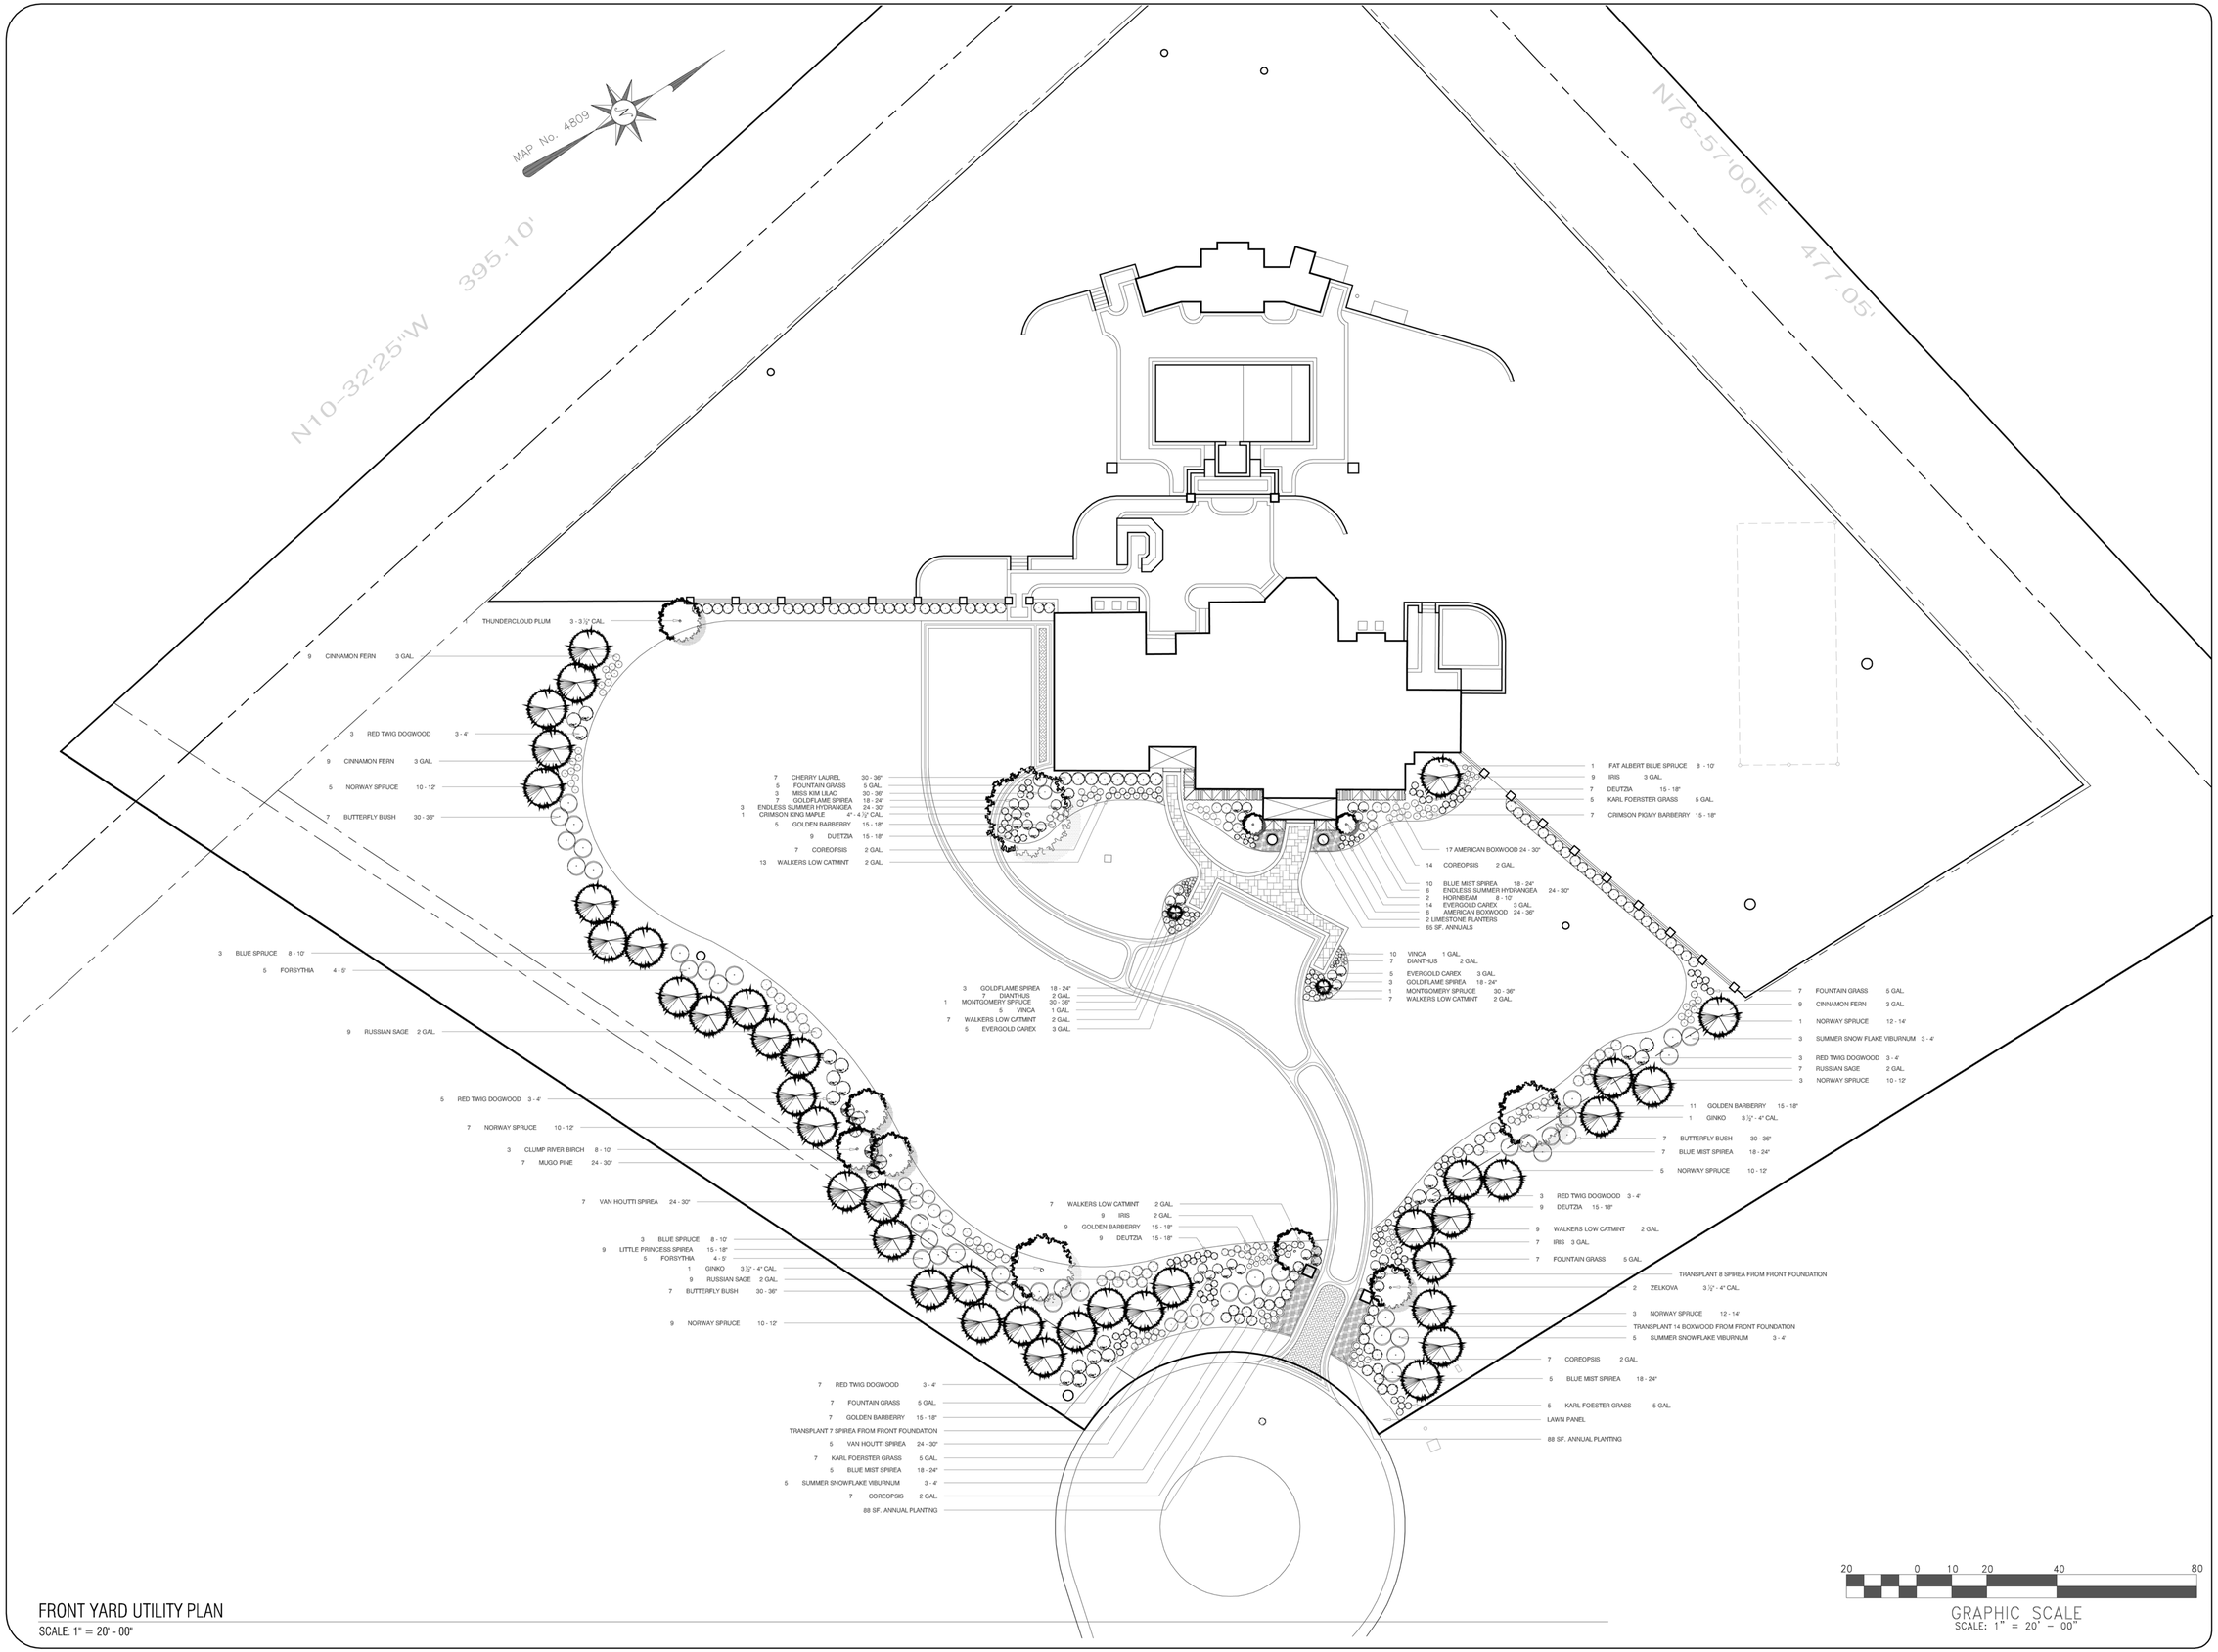

FRONT YARD UTILITY PLAN

SCALE: 1" = 20' - 00"

EDEN DESIGN
P.O. Box 372
MOUNT FREEDOM, NJ 07970
570 • 855 • 9829
edendesignla@gmail.com

DRAWING ISSUE DATA

ORIGINAL DOCUMENT	
DETAIL	DATE
ORIGINAL DOCUMENT COMPLETION	3-5-2014

REVISIONS	
DETAIL	DATE

SUBJECT PROPERTY DATA

LOT NUMBER:	BLOCK NUMBER:
10.11	25.02

CLIENT:

The Drzala Residence

SITE STREET ADDRESS:

50 RAVENSWOOD LANE

MUNICIPALITY:	ZIP CODE:
HARDING TOWNSHIP	

COUNTY: MORRIS COUNTY

STATE: NEW JERSEY

DRAWING TITLE:

FRONT YARD DRIVEWAY PLAN

DRAWING SCALE:	CERTIFIED BY:
1" = 20' - 00"	
PROJECT NUMBER:	
14 - 002	
DRAWN BY:	JOSEPH H. POLACEK, ASLA
JP	
CHECKED BY:	
JP	

SHEET NUMBER:

G 1.4